



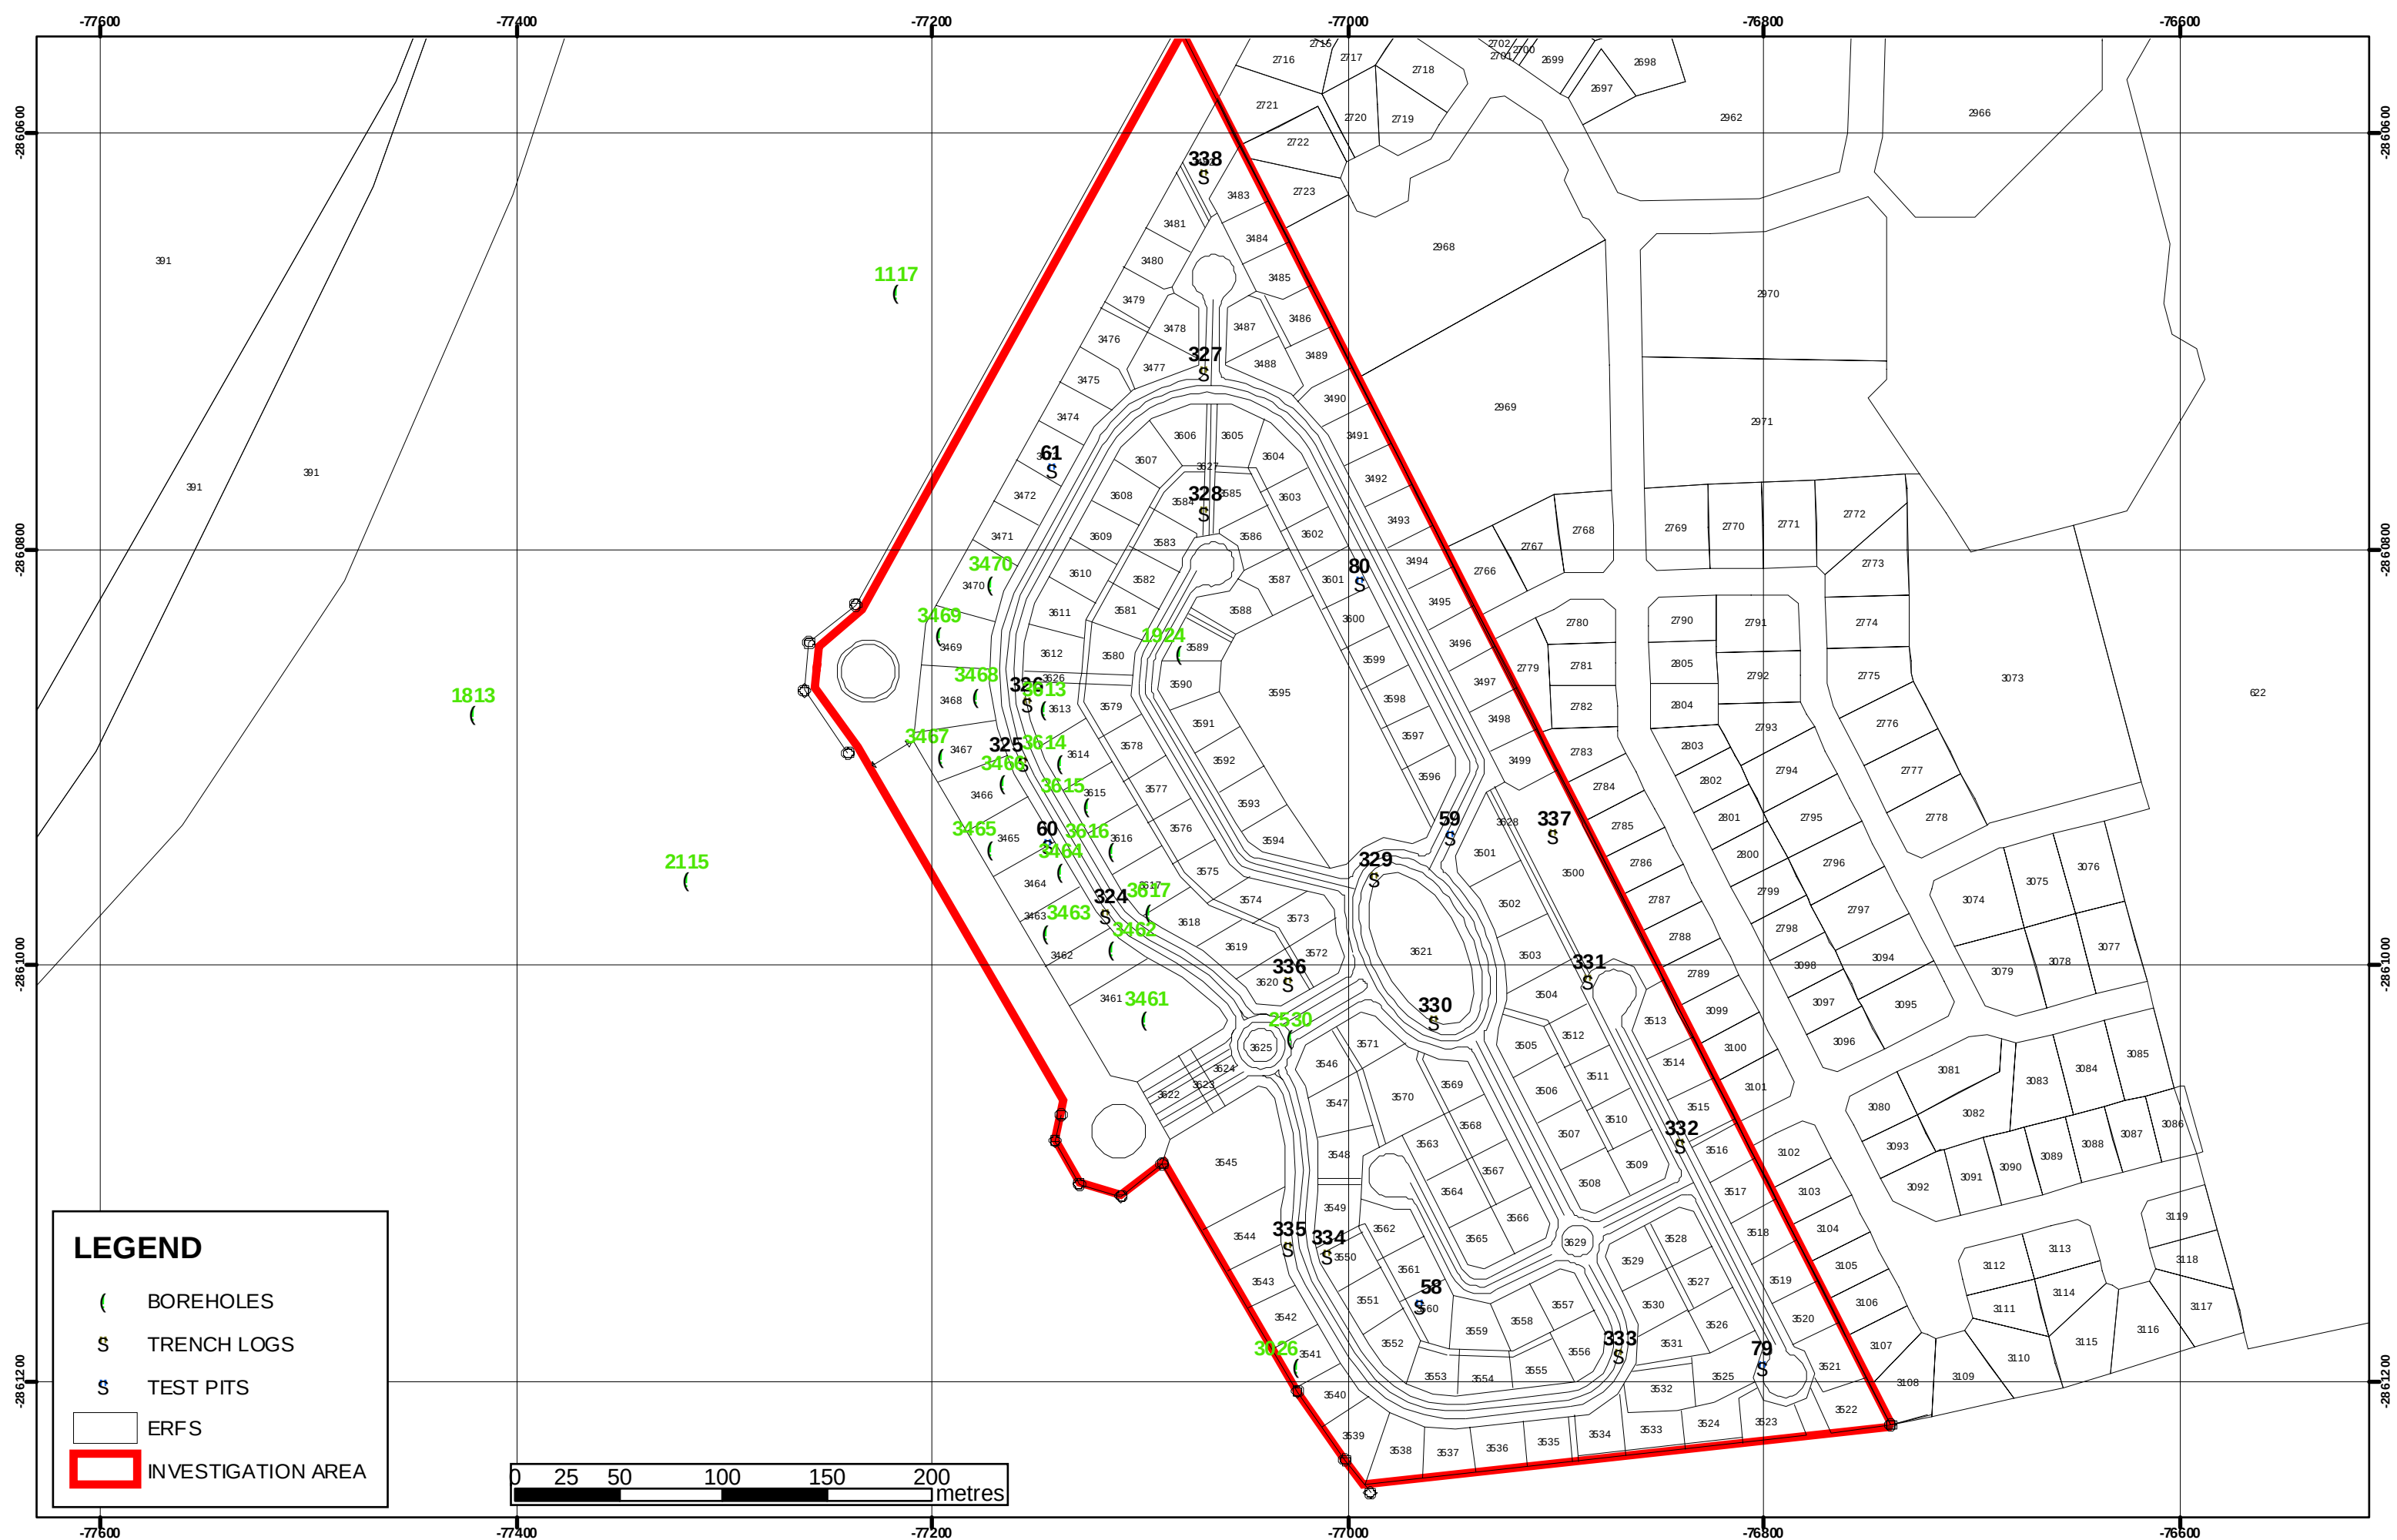

LEGEND

- (BOREHOLES
- S TRENCH LOGS
- S TEST PITS
- ERFS
- INVESTIGATION AREA

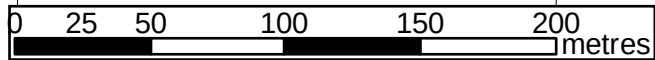

PROJECT: GFSH-2, PHASE 2: CONSTRUCTION COMPLETION REPORT:
IRENE EXTENSION 70

BOREHOLES, TEST PITS AND TRENCH LOG POSITIONS: IRENE EXTENSION 70
DRAWING VG14063CR/1

VGIconult
2 MULBERRY HILL
OFFICE PARK
BROAD ACRES DRIVE
FOURWAYS
2055
TEL: (011) 469-0854
FAX: (011) 469-0961
E-mail: vgjhb@mweb.co.za

1:2,800